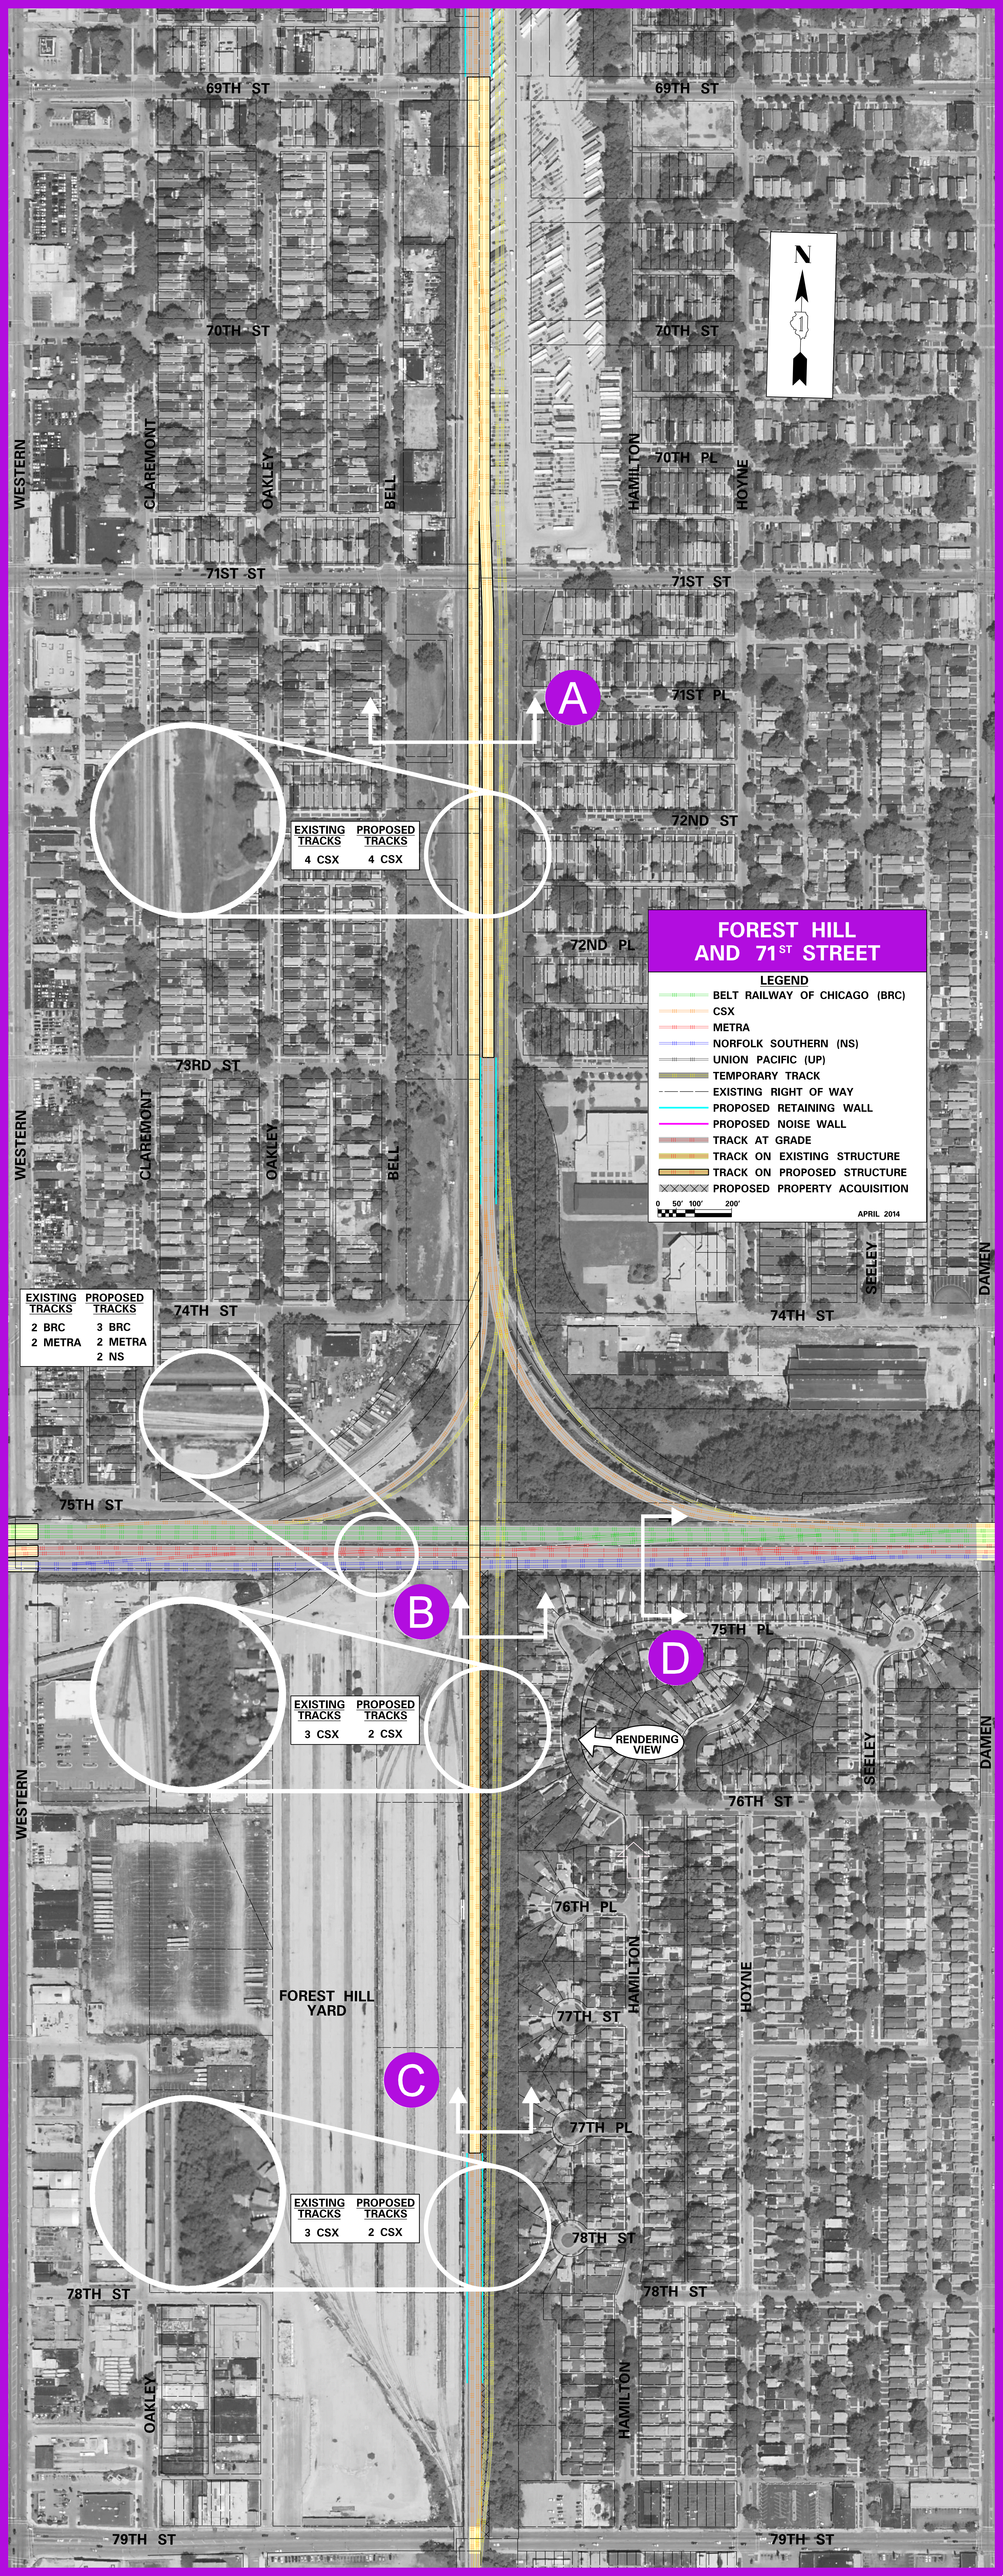
FOREST HILL AND 71ST STREET
LEGEND
BELT RAILWAY OF CHICAGO (BRC)
CSX
METRA
NORFOLK SOUTHERN (NS)
UNION PACIFIC (UP)
TEMPORARY TRACK
EXISTING RIGHT OF WAY
PROPOSED RETAINING WALL
PROPOSED NOISE WALL
TRACK AT GRADE
TRACK ON EXISTING STRUCTURE
TRACK ON PROPOSED STRUCTURE
PROPOSED PROPERTY ACQUISITION
0 50' 100' 200'
APRIL 2014
N
A
B
C
D
EXISTING TRACKS
PROPOSED TRACKS
4 CSX
4 CSX
2 BRC
2 METRA
3 BRC
2 METRA
2 NS
3 CSX
2 CSX
3 CSX
2 CSX
RENDERING VIEW
FOREST HILL YARD
69TH ST
70TH ST
70TH PL
71ST ST
71ST PL
72ND ST
72ND PL
73RD ST
74TH ST
75TH ST
75TH PL
76TH ST
76TH PL
77TH ST
77TH PL
78TH ST
79TH ST
WESTERN
CLAREMONT
OAKLEY
BELL
HAMILTON
HOYNE
SEELEY
DAMEN